VICINITY MAP

SCALE: 1" = 1/4 MILE

APPLICANT / OWNER

HOCKINSON SCHOOL DISTRICT
17912 NE 159TH STREET
BRUSH PRAIRIE, WA 98606
PH. (360) 448-6400
CONTACT: NEIL BRINSON
EMAIL: NEIL.BRINSON@HOCKSD.ORG

CONTACT PERSON / CIVIL ENGINEER

AHBL ENGINEERS, PLANNERS, & SURVEYORS
2215 NORTH 30TH STREET, SUITE 300
TACOMA, WA 98403
PH. (253) 383-2422
FAX (253) 383-2572
CONTACT: TODD SAWIN, P.E.
EMAIL: TSAWIN@AHBL.COM

PARCEL NO.

197409000	&	197415000
39.028 ACRES	&	28.623 ACRES
1,700,060 SF	&	1,246,818 SF

SITE ADDRESS

16819 NE 159TH STREET
BRUSH PRAIRIE, WA 98606

UTILITIES

WATER:	CLARK PUBLIC UTILITIES (360) 992-3000
SEWER:	CLARK REGIONAL WASTEWATER (360) 750-5876
TELEPHONE:	CENTURY LINK (360) 905-5800
GAS:	CLARK PUBLIC UTILITIES (360) 992-3000
ONE CALL:	811

EASEMENTS NOTE

ALL PROPOSED WATER MAINS WILL HAVE STANDARD CLARK PUBLIC UTILITIES EASEMENTS ASSOCIATED WITH THEM. NO OTHER EASEMENTS ARE NECESSARY AT THIS TIME.

1 ONSITE ASPHALT PAVING SECTIONS

NOT TO SCALE

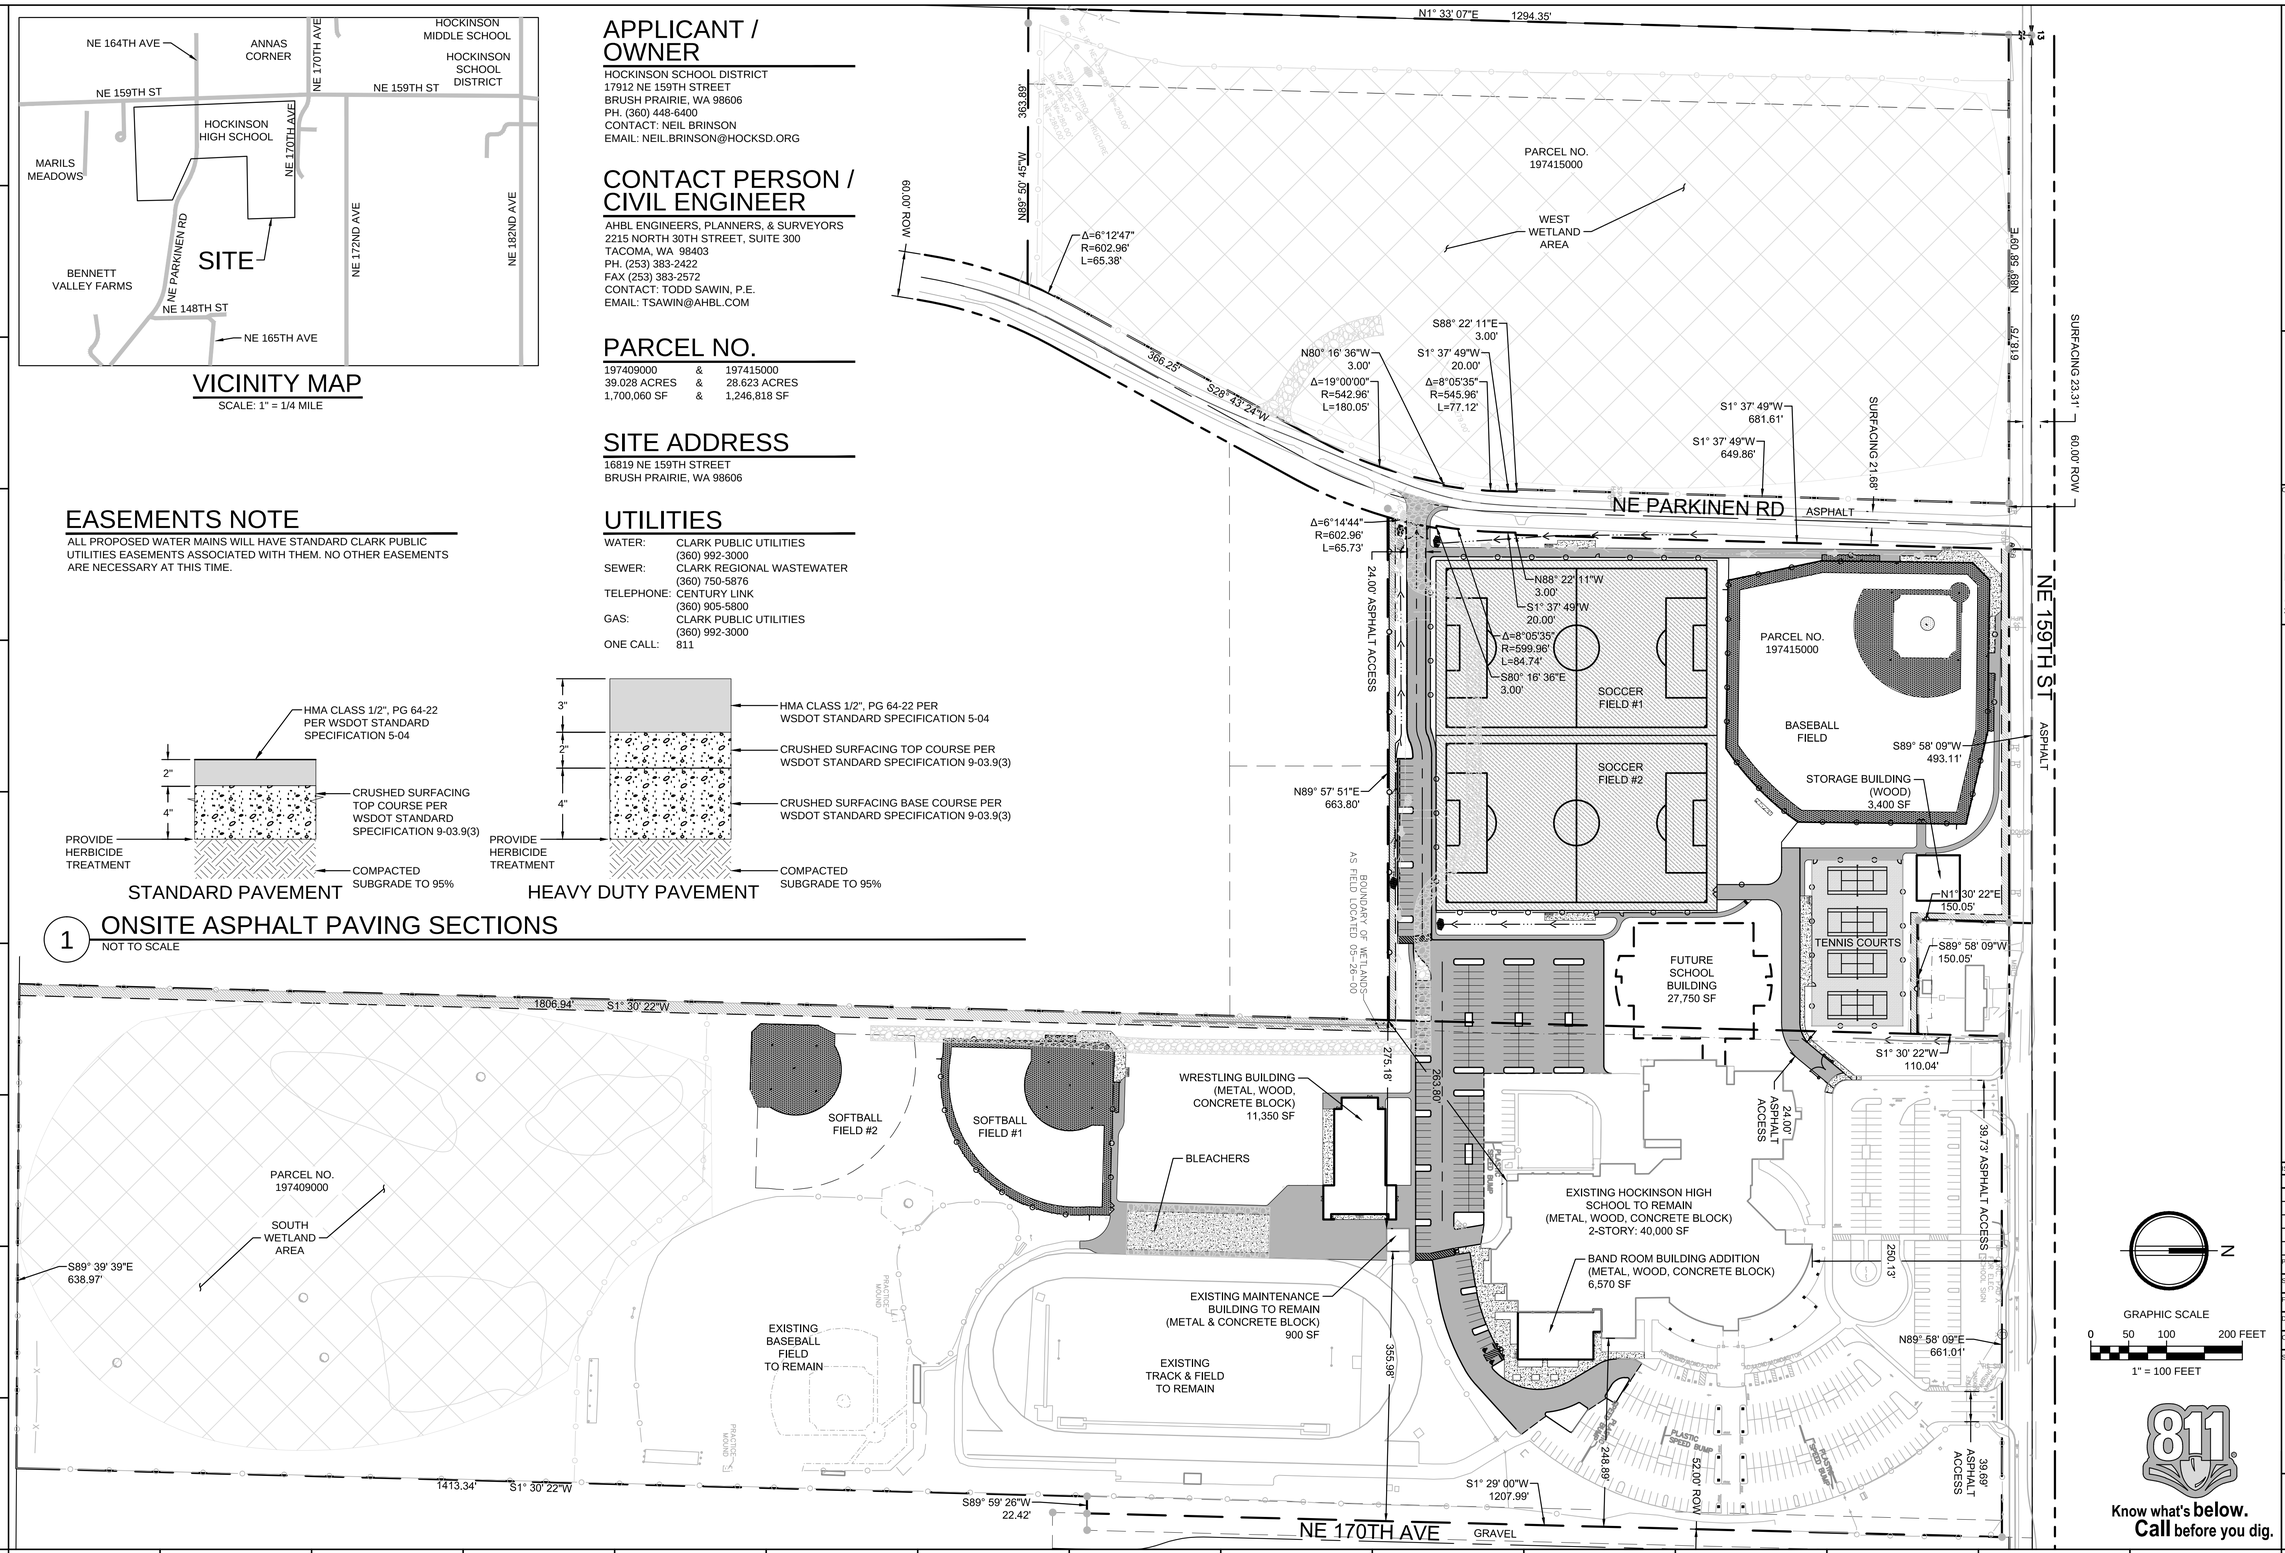

GRAPHIC SCALE
0 50 100 200 FEET
1" = 100 FEET

Know what's **below.** **Call** before you dig.

BergerABAM
1301 Fifth Avenue, Suite 1200
Seattle, Washington 98101-2677
(206) 357-5600 FAX: (206) 357-5601

TODD CHRISTOPHER SAWIN
STATE OF WASHINGTON
15416
REGISTERED
PROFESSIONAL ENGINEER

CONSULTANT

AHBL
TACOMA • SEATTLE • SPOKANE • TRI-CITIES
2215 North 30th Street, Suite 300 Tacoma, WA 98403
253.383.2422 TEL 253.383.2572 FAX www.ahbl.com WEB

NOTICE
ALTERATION OF THIS DOCUMENT SHALL INVALIDATE THE PROFESSIONAL SEAL AND SIGNATURE. PUBLICATION OF THIS DOCUMENT DOES NOT IDEROGATE FROM RESERVED OWNERSHIP RIGHTS IN IT. THIS DOCUMENT IS FOR USE ONLY FOR THE PROJECT IDENTIFIED IN THE TITLE BLOCK AND IS NOT TO BE USED FOR REPAIR, REMODEL, OR ADDITION TO THAT PROJECT OR FOR ANY OTHER PROJECT.

HOCKINSON HIGH SCHOOL IMPROVEMENTS UNDER THE 2015 BOND ISSUE SITE

17912 NE 159th St
Brush Prairie, WA 98606

ISSUE / REVISIONS

ID	DATE	REVISIONS
	07/28/15	

PROJECT NO.: 2140691.11
SITE NO.:
FILE:
DRAWN BY: JI/JK
CHECKED BY: TCS

SHEET TITLE
PROPOSED DEVELOPMENT PLAN

DATE: May 19, 2015 FILENAME: Q:\2014\2140691\10_CIV\CAD\EXHIBITS\20150728 Proposed Development Plan.dwg

Copyright © BergerABAM. All Rights Reserved.